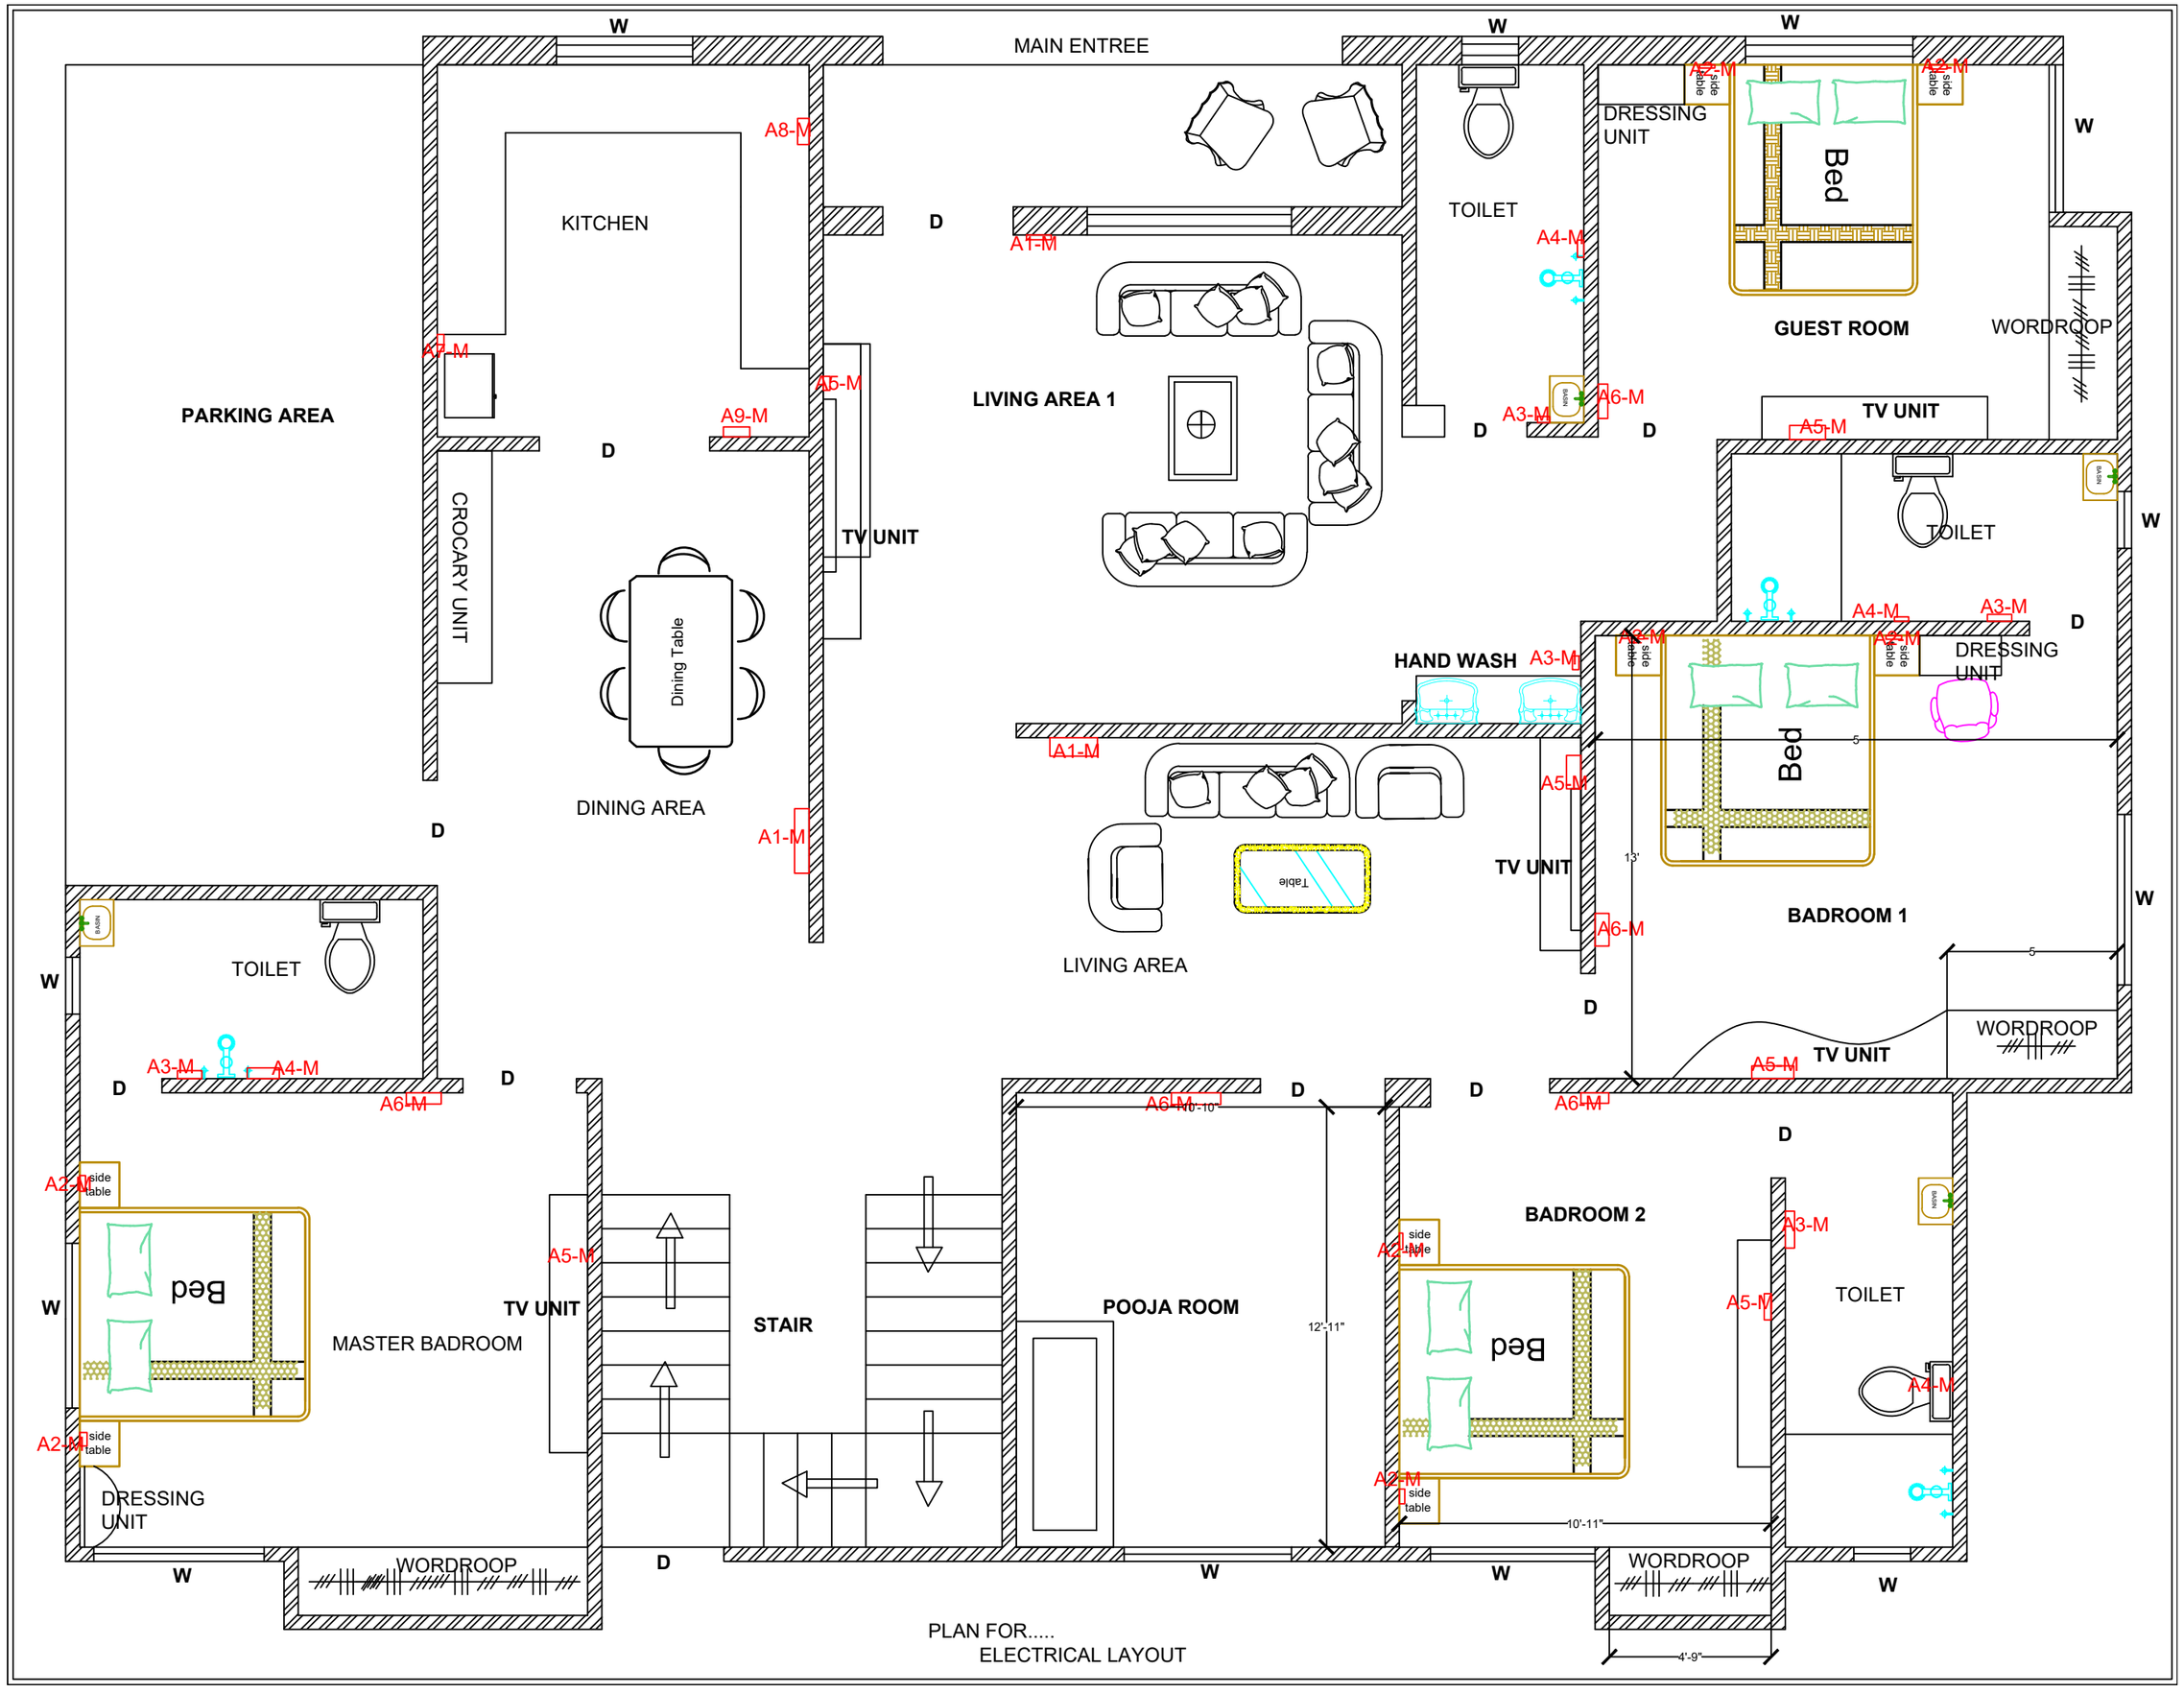

PLAN FOR.....
ELECTRICAL LAYOUT